ITEM-48

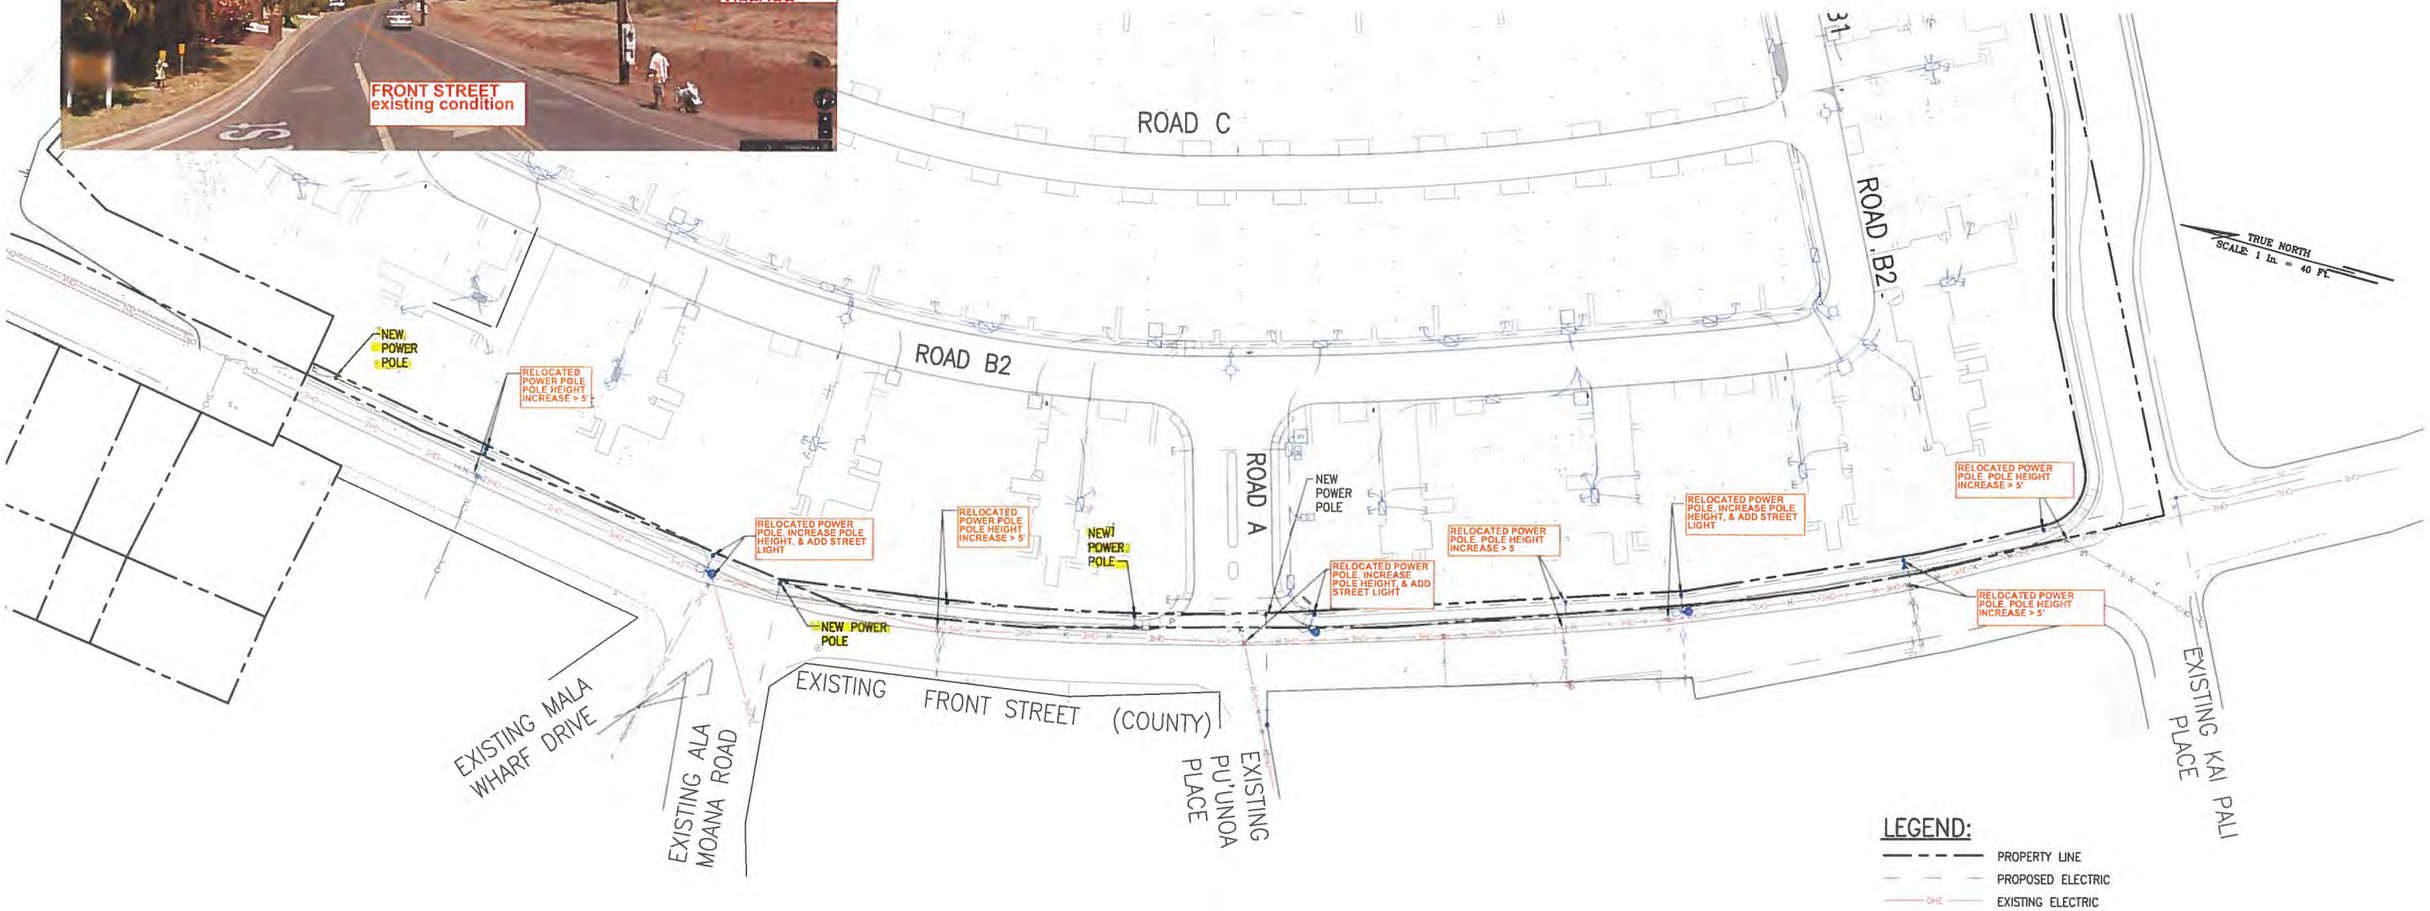

TOTAL RELOCATED POWER POLE WITH HEIGHT INCREASE (W/ OR W/O STREET LIGHT) = 8
TOTAL NEW POWER POLE = 3

RECEIVED AT ITEM MEETING ON 1/25/16
DW Director