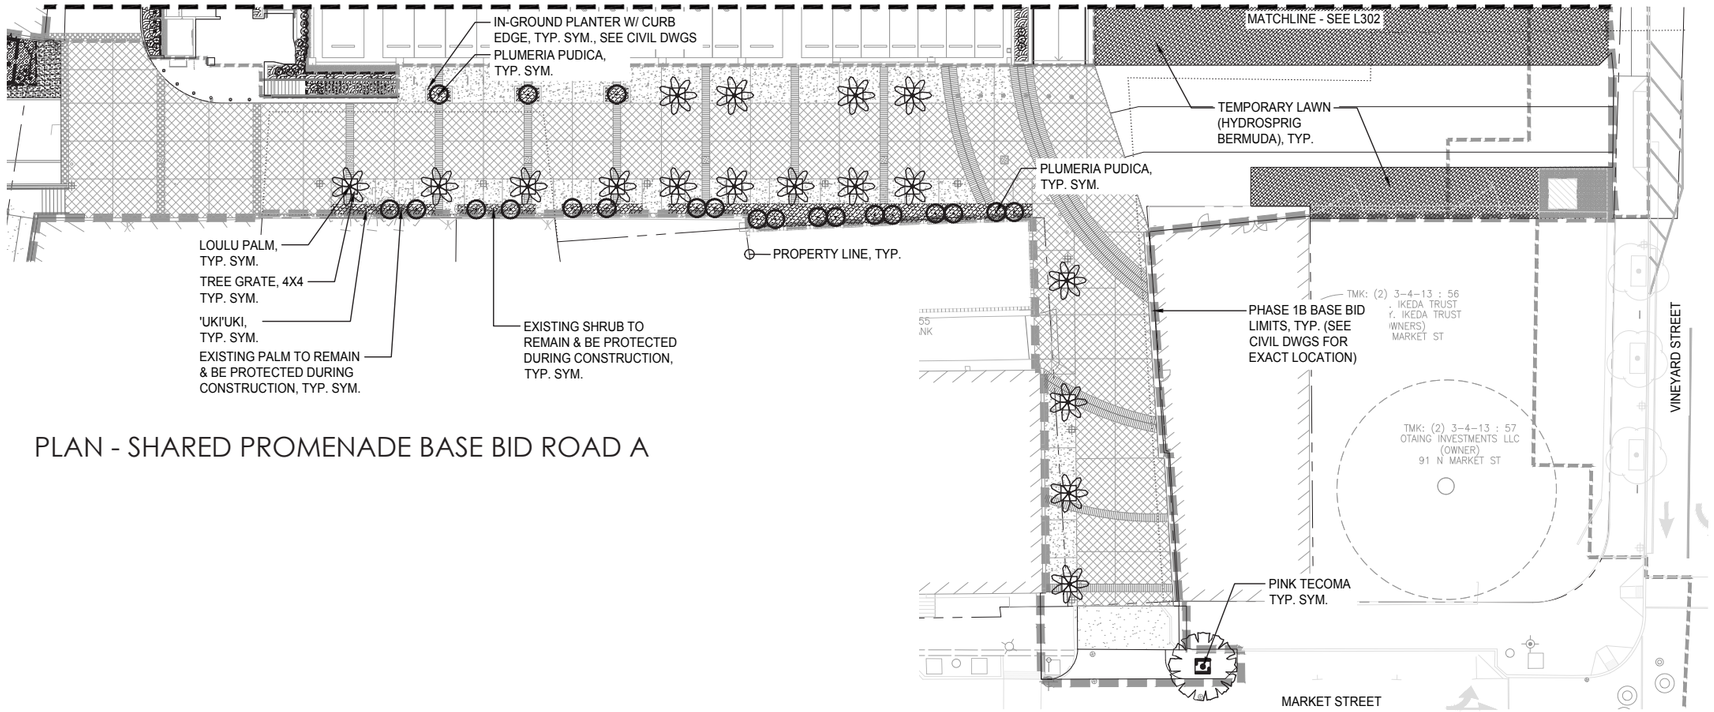

PLAN - SHARED PROMENADE BASE BID ROAD A

`UKI`UKI

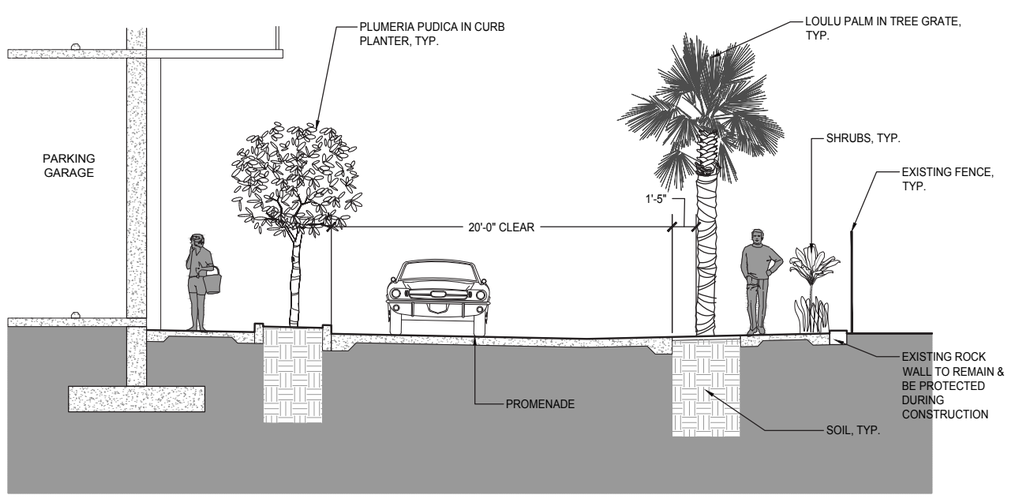

SECTION - SHARED PROMENADE BASE BID ROAD A

"BRIDAL BOUQUET" PLUMERIA

LOULU PALM

PINK TECOMA

ROAD A

LANDSCAPE PLAN AND SECTIONS